
TITLE: GENERAL ARRANGEMENT OF 4ML CAPACITY TWO TIER GLR AT PULIKESHINAGAR (SHEET 01 OF 02)


DWG NO: EXHIBIT–02

NOTE :


1. ALL DIMENSIONS ARE IN MILLIMETERS AND LEVELS ARE IN METERS.

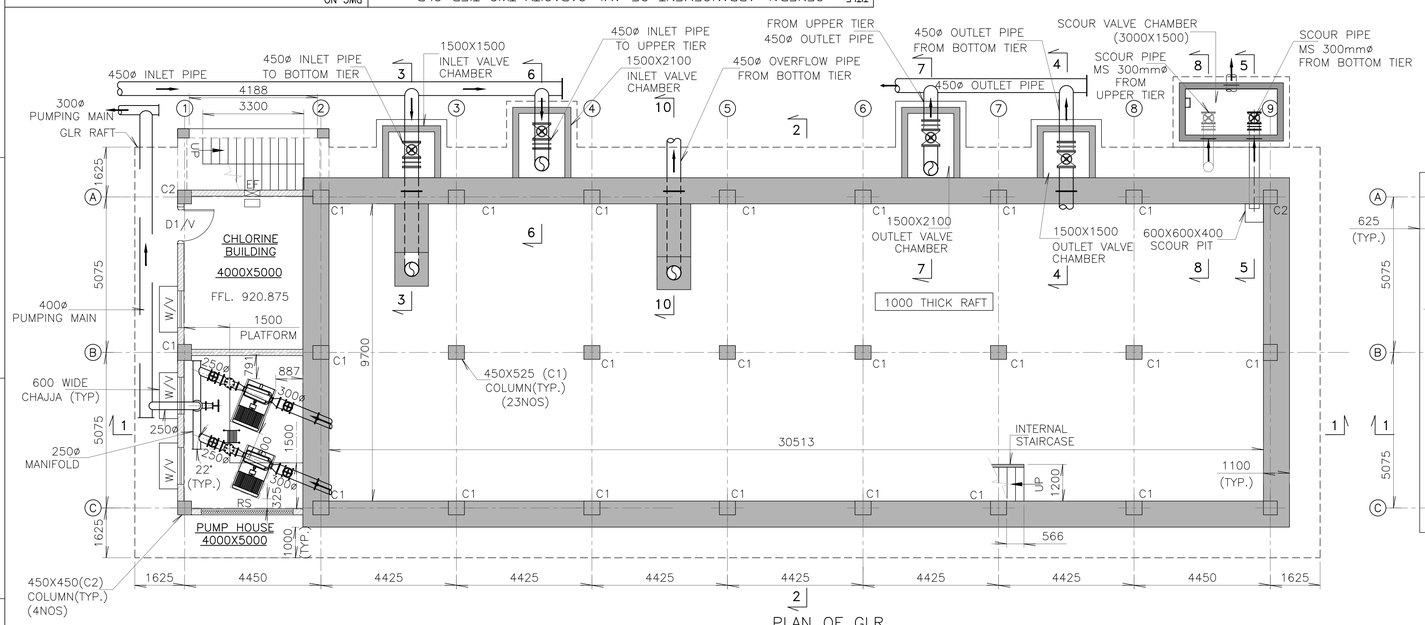


PLAN OF GLR
(BOTTOM TIER RAFT)

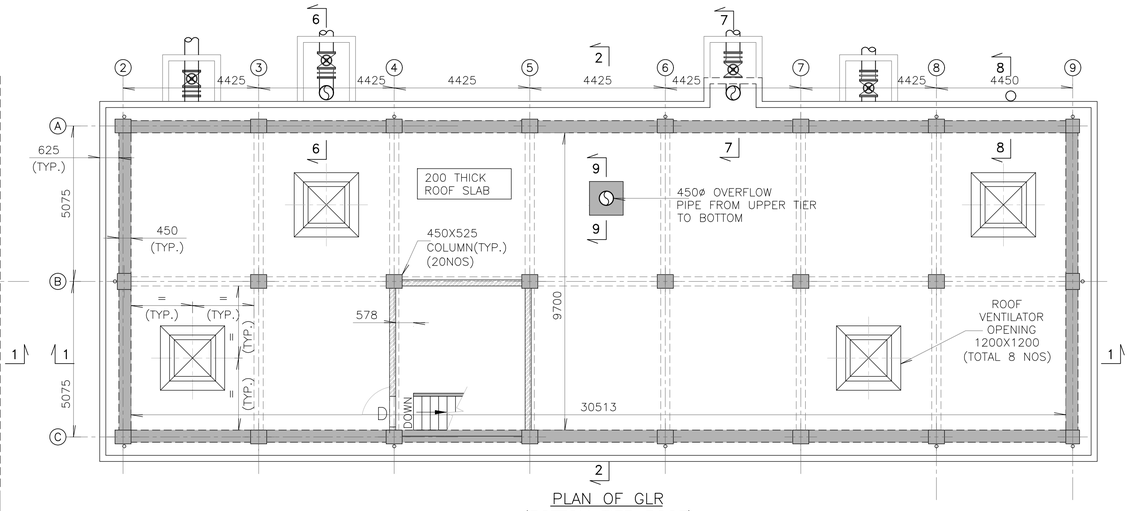


PLAN OF GLR
(BOTTOM TIER ROOF)

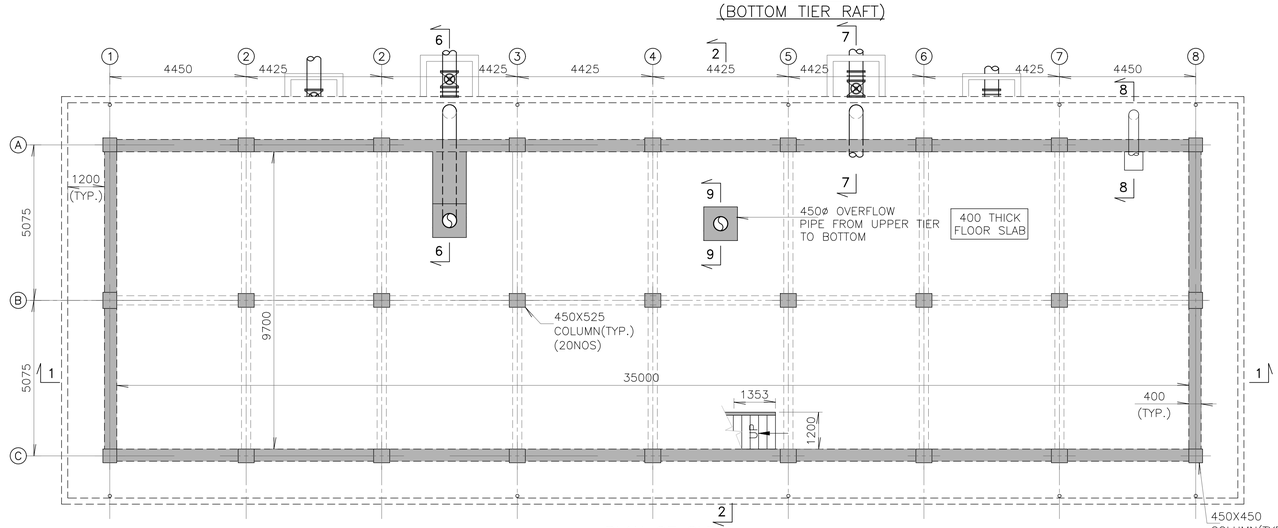


PLAN OF GLR
(UPPER TIER BASE SLAB)

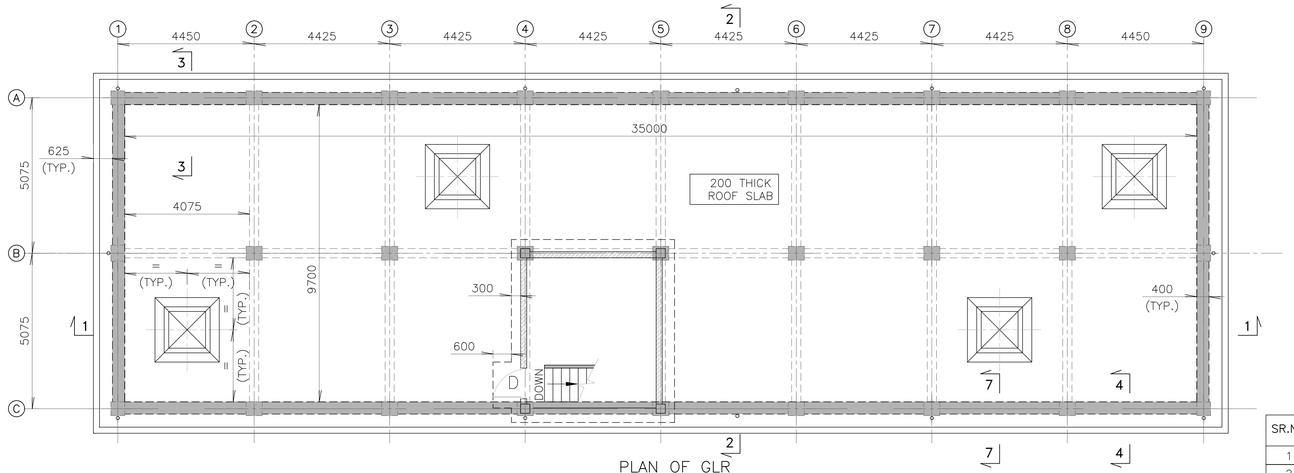


PLAN OF GLR
(UPPER TIER ROOF)

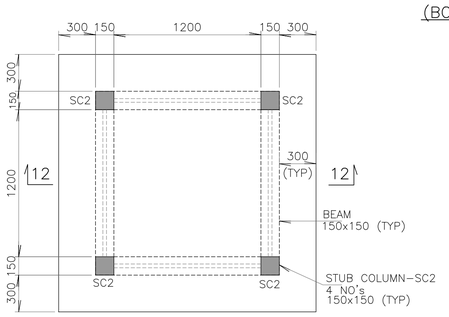


TYP. PLAN OF ROOF VENTILATOR OPENING
(SCALE 1:25)

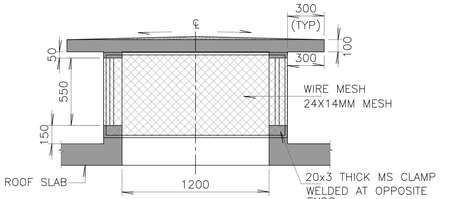

TYP. CS OF VENTILATOR
(SCALE 1:25)

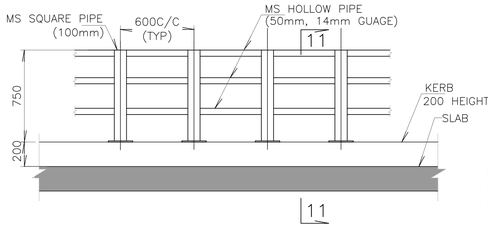

TYP. DETAIL FOR HANDRAIL
(SCALE 1:25)

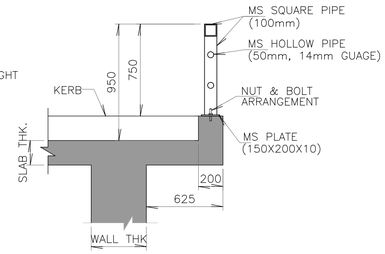

TYP. CS OF HANDRAIL
(SCALE 1:25)

SCHEDULE OF OPENINGS FOR CHLORINE ROOM AND PUMP HOUSE

SR.NO	TYPE – DESCRIPTION	OPENING
1	RS – ROLLING STEEL SHUTTER	3000 X 3000
2	D1 – ALUMINIUM DOOR	1200 X 2400
3	W – ALUMINIUM WINDOW	1200 X 1200
4	V – ALUMINIUM VENTILATOR	1200 X 600
5	EF – EXHAUST FAN	DIA 500

SCHEDULE OF OPENINGS FOR GLR STAIRCASE HEADROOM

SR.NO	TYPE – DESCRIPTION	OPENING
1	D2 – ALUMINIUM DOOR	800 X 2100
2	V – ALUMINIUM VENTILATOR	1200 X 600

DO NOT SCALE

'P' (PRELIMINARY) ISSUES ARE NOT TO BE USED FOR CONSTRUCTION / FABRICATION BUT ARE ISSUED FOR LIMITED PURPOSES ONLY AS INDICATED IN THE SMALL BLOCK ABOVE THIS BLOCK.

CONSTRUCTION / FABRICATION WORK IS PERMITTED ON 'R' (RELEASED) ISSUES ONLY.

INFORMATION CONTAINED WITHIN 'HOLD' IS NOT RELEASED FOR CONSTRUCTION / FABRICATION. FIELD MUST GET DESIGN OFFICE TO CLEAR 'HOLDS' IN TIME BEFORE PROCEEDING WITH ANY CONSTRUCTION / FABRICATION WORK RELATED TO 'HOLDS'.

Proprietary Notice and Version Control
This document contains confidential information for use only by the 'Client'; for the Project under consideration, which is provided for the sole purpose of permitting the recipient to evaluate the information submitted herewith. In consideration of receipt of this document, unless agreed to in contrary in the Contract, the recipient agrees to maintain such information in confidence and not reproduce or otherwise disclose this information to any person outside the recipient's organization; except that there is no obligation to maintain the confidentiality of any information which was known to the recipient prior to receipt of such information from Tata Consulting Engineers Limited, or becomes publicly known through no fault of recipient, or Tata Consulting Engineers Limited, or is received without obligation of confidentiality from a third party owing no obligation of confidentiality to Tata Consulting Engineers Limited.
All information given under this version over rides all and any kind of offers, assumptions, deliverables and contracts submitted verbally (and subsequently communicated in writing) or in writing or otherwise given under any and all previous version/s.

FILE NAME :

	SIGN.												
	INITIALS												
	REVISIONS												
	SIGN.												
	INITIALS												
	REVISIONS												
P0	SIGN.												
	INITIALS												
ISSUE		DRN	DSN	CHD	CV	EL	IC	ME		PE/PM	APPD	DATE	
					CLEARED								

BANGALORE WATER SUPPLY AND SEWERAGE BOARD
CONSTRUCTION OF 5ML CAPACITY TWO TIER GLR AT PULKESHINAGAR BANGALORE

GENERAL ARRANGEMENT OF 4ML CAPACITY TWO TIER GLR AT PULIKESHINAGAR (SHEET 01 OF 02)

TATA CONSULTING ENGINEERS LIMITED
MUMBAI

SCALE : 1:100	DWG NO.	ISSUE
DC & DISC: DM_CV	EXHIBIT–02	P0

SIZE–A1

TCE FORM NO. 091 PO

FILE NAME: F-091-Rev-R1.dwg